
# GLOBAL STEEL STRUCTURES Pvt. Ltd

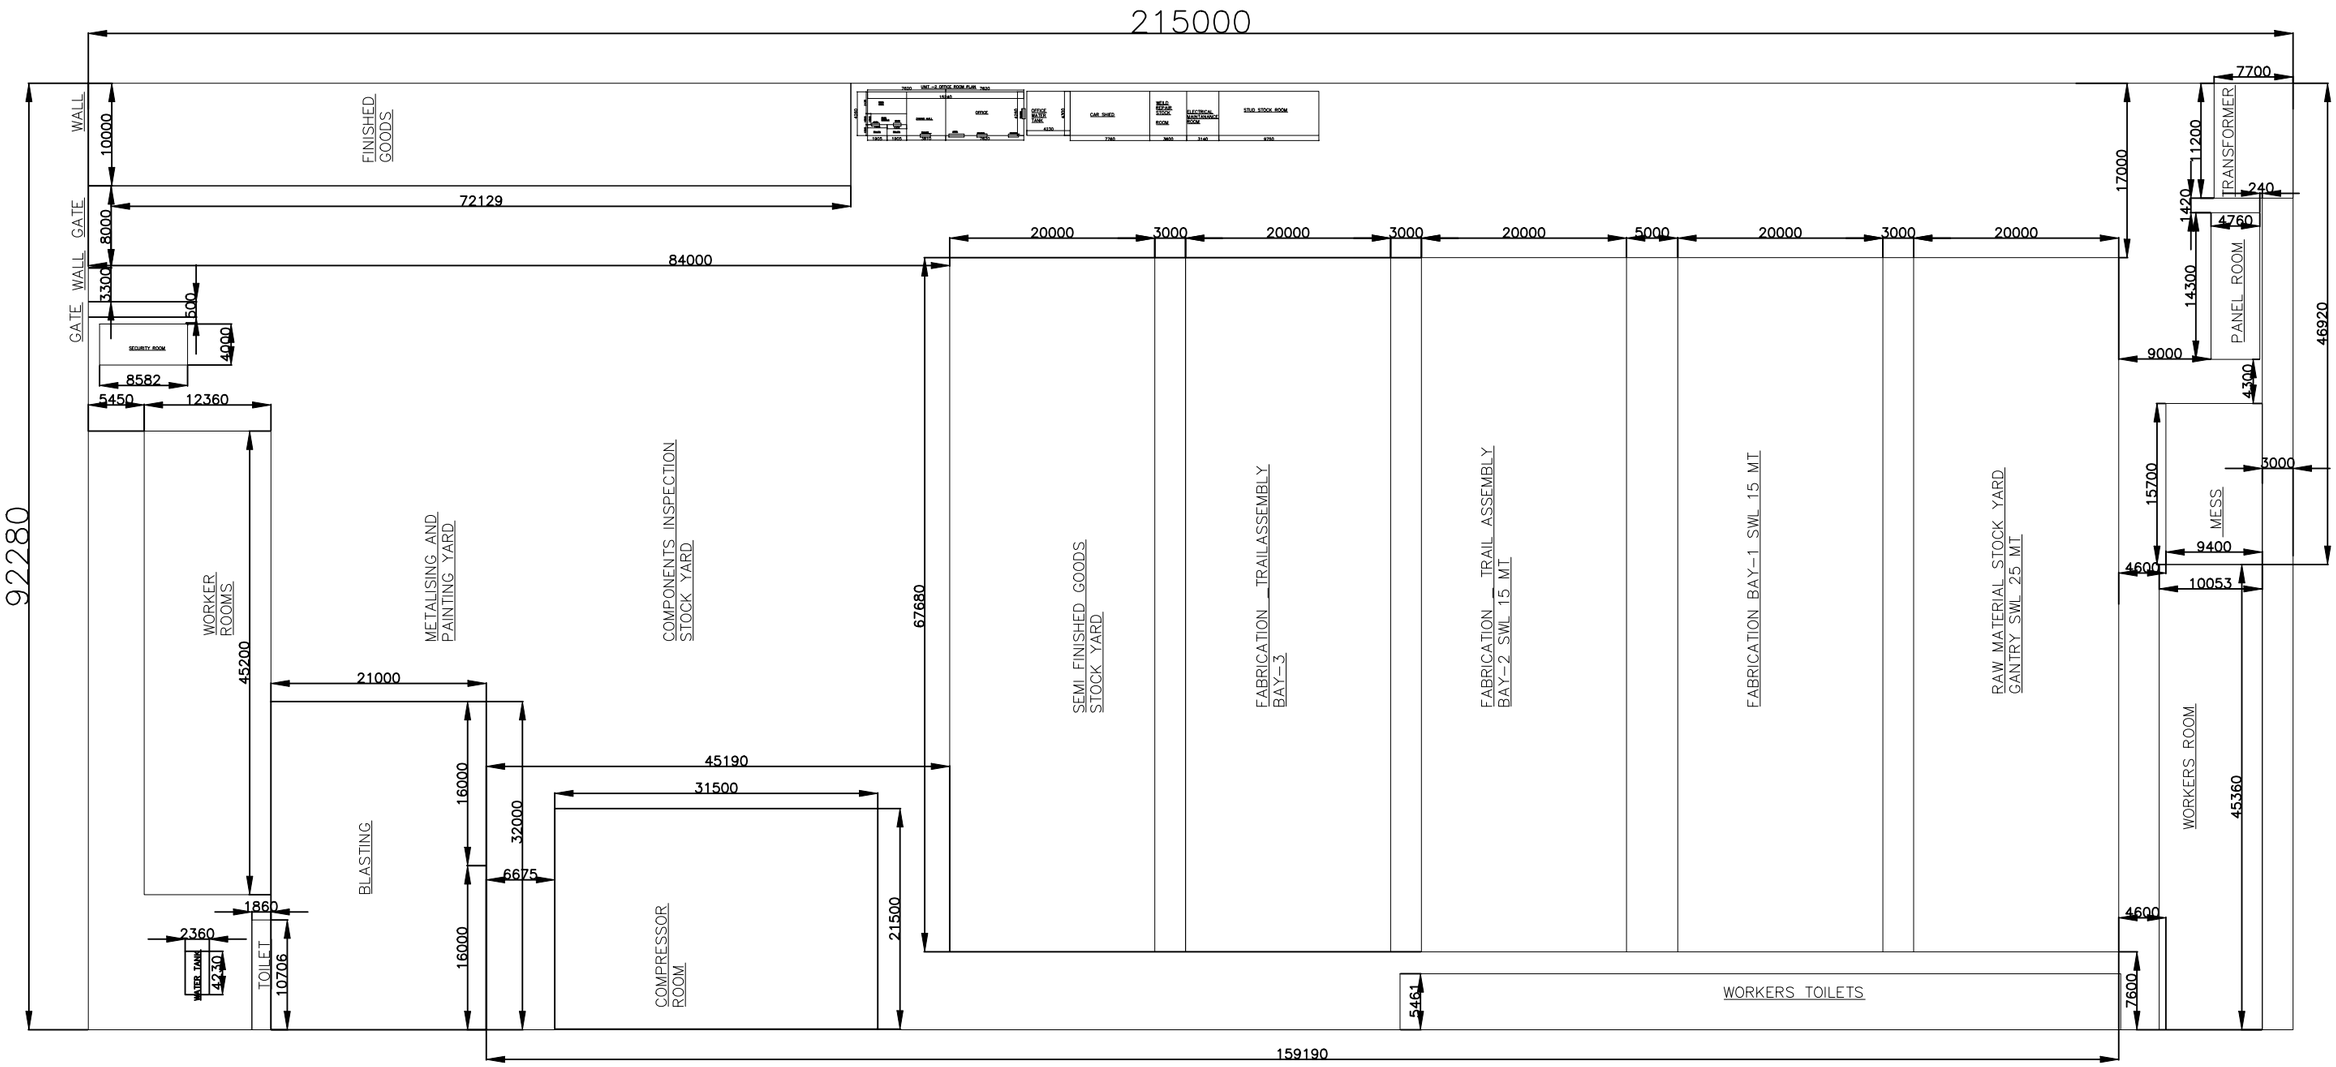

# UNIT – 1 FACTORY LAYOUT

